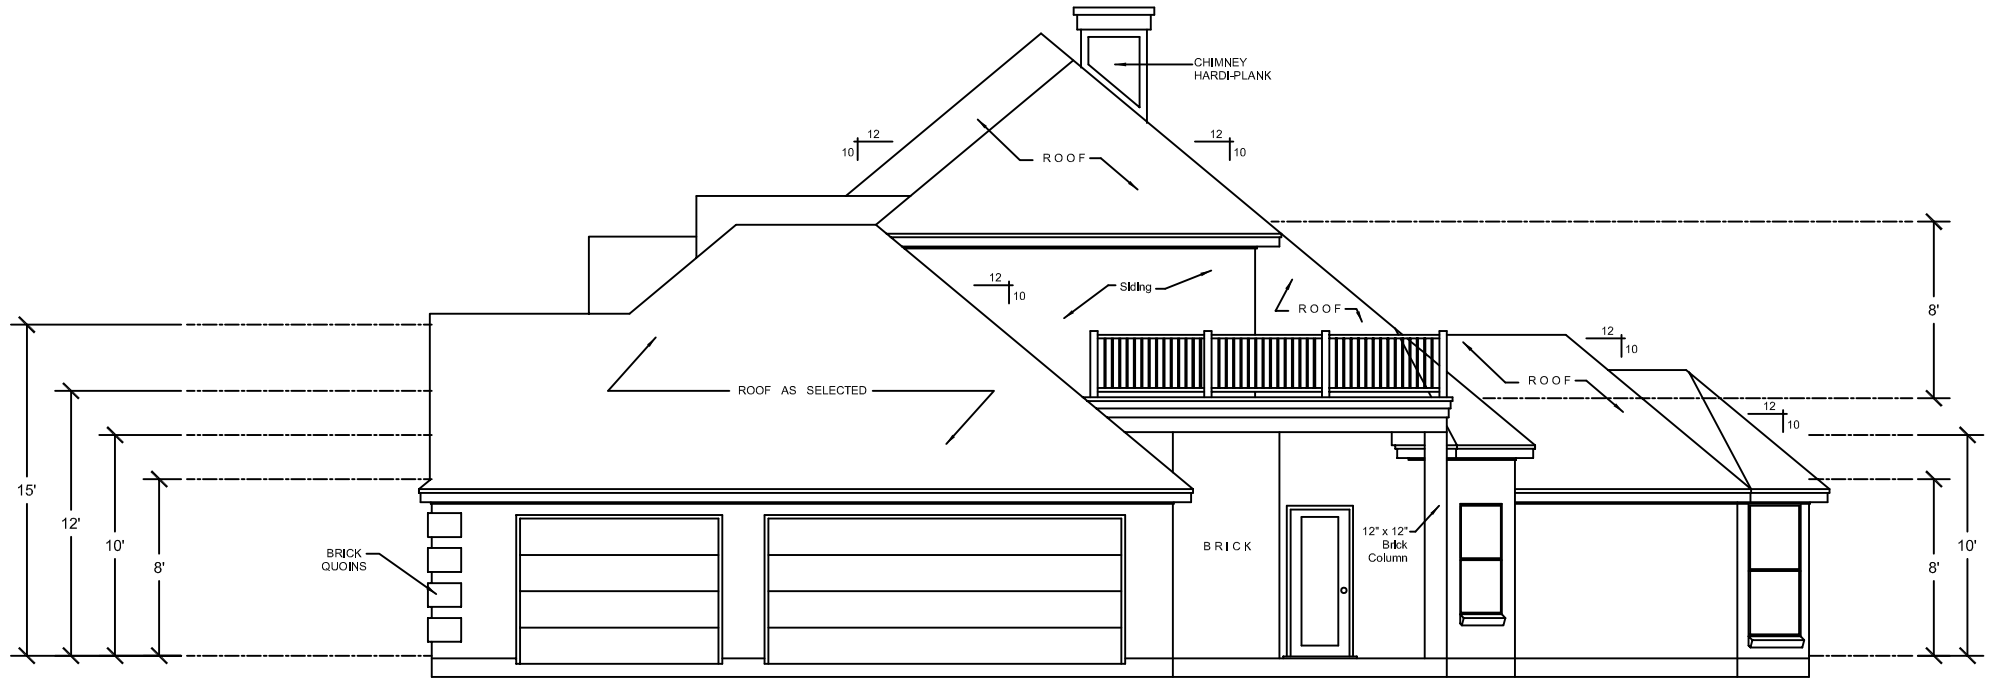

RIGHT ELEVATION

General Notes

Legal Description:
Lot Seventy (70), in Block Five (5), of SUNCREEK RANCH, Section Two (2), a subdivision in Brazoria County, Texas, according to the map or plat thereof, recorded in Volume 22, Page 197 and corrective plat of SUNCREEK RANCH, Section Two (2), recorded in Volume 22, Page 383, both of the Plat Records of Brazoria County, Texas.

No.	Revision/Issue	Date
1	Modified roofline	11/03

Firm Name and Address

Nolan Enterprise
3404 Pheasant Lane
Pearland, TX 77581
(281) 412-0739
(281) 455-4066 (Cell)
(281) 263-2708 (Work)

Project Name and Address

Sanders Residence
16610 Pecan Fall Ct.
Rosharon, TX 77583

Right Elevation

Project	Sheet
Pecan Fall Court	6
Date: May 7, 2003	
Scale: 1/4" = 1'-0"	

K. Sanders 5/6/03 RightElevation.dwg